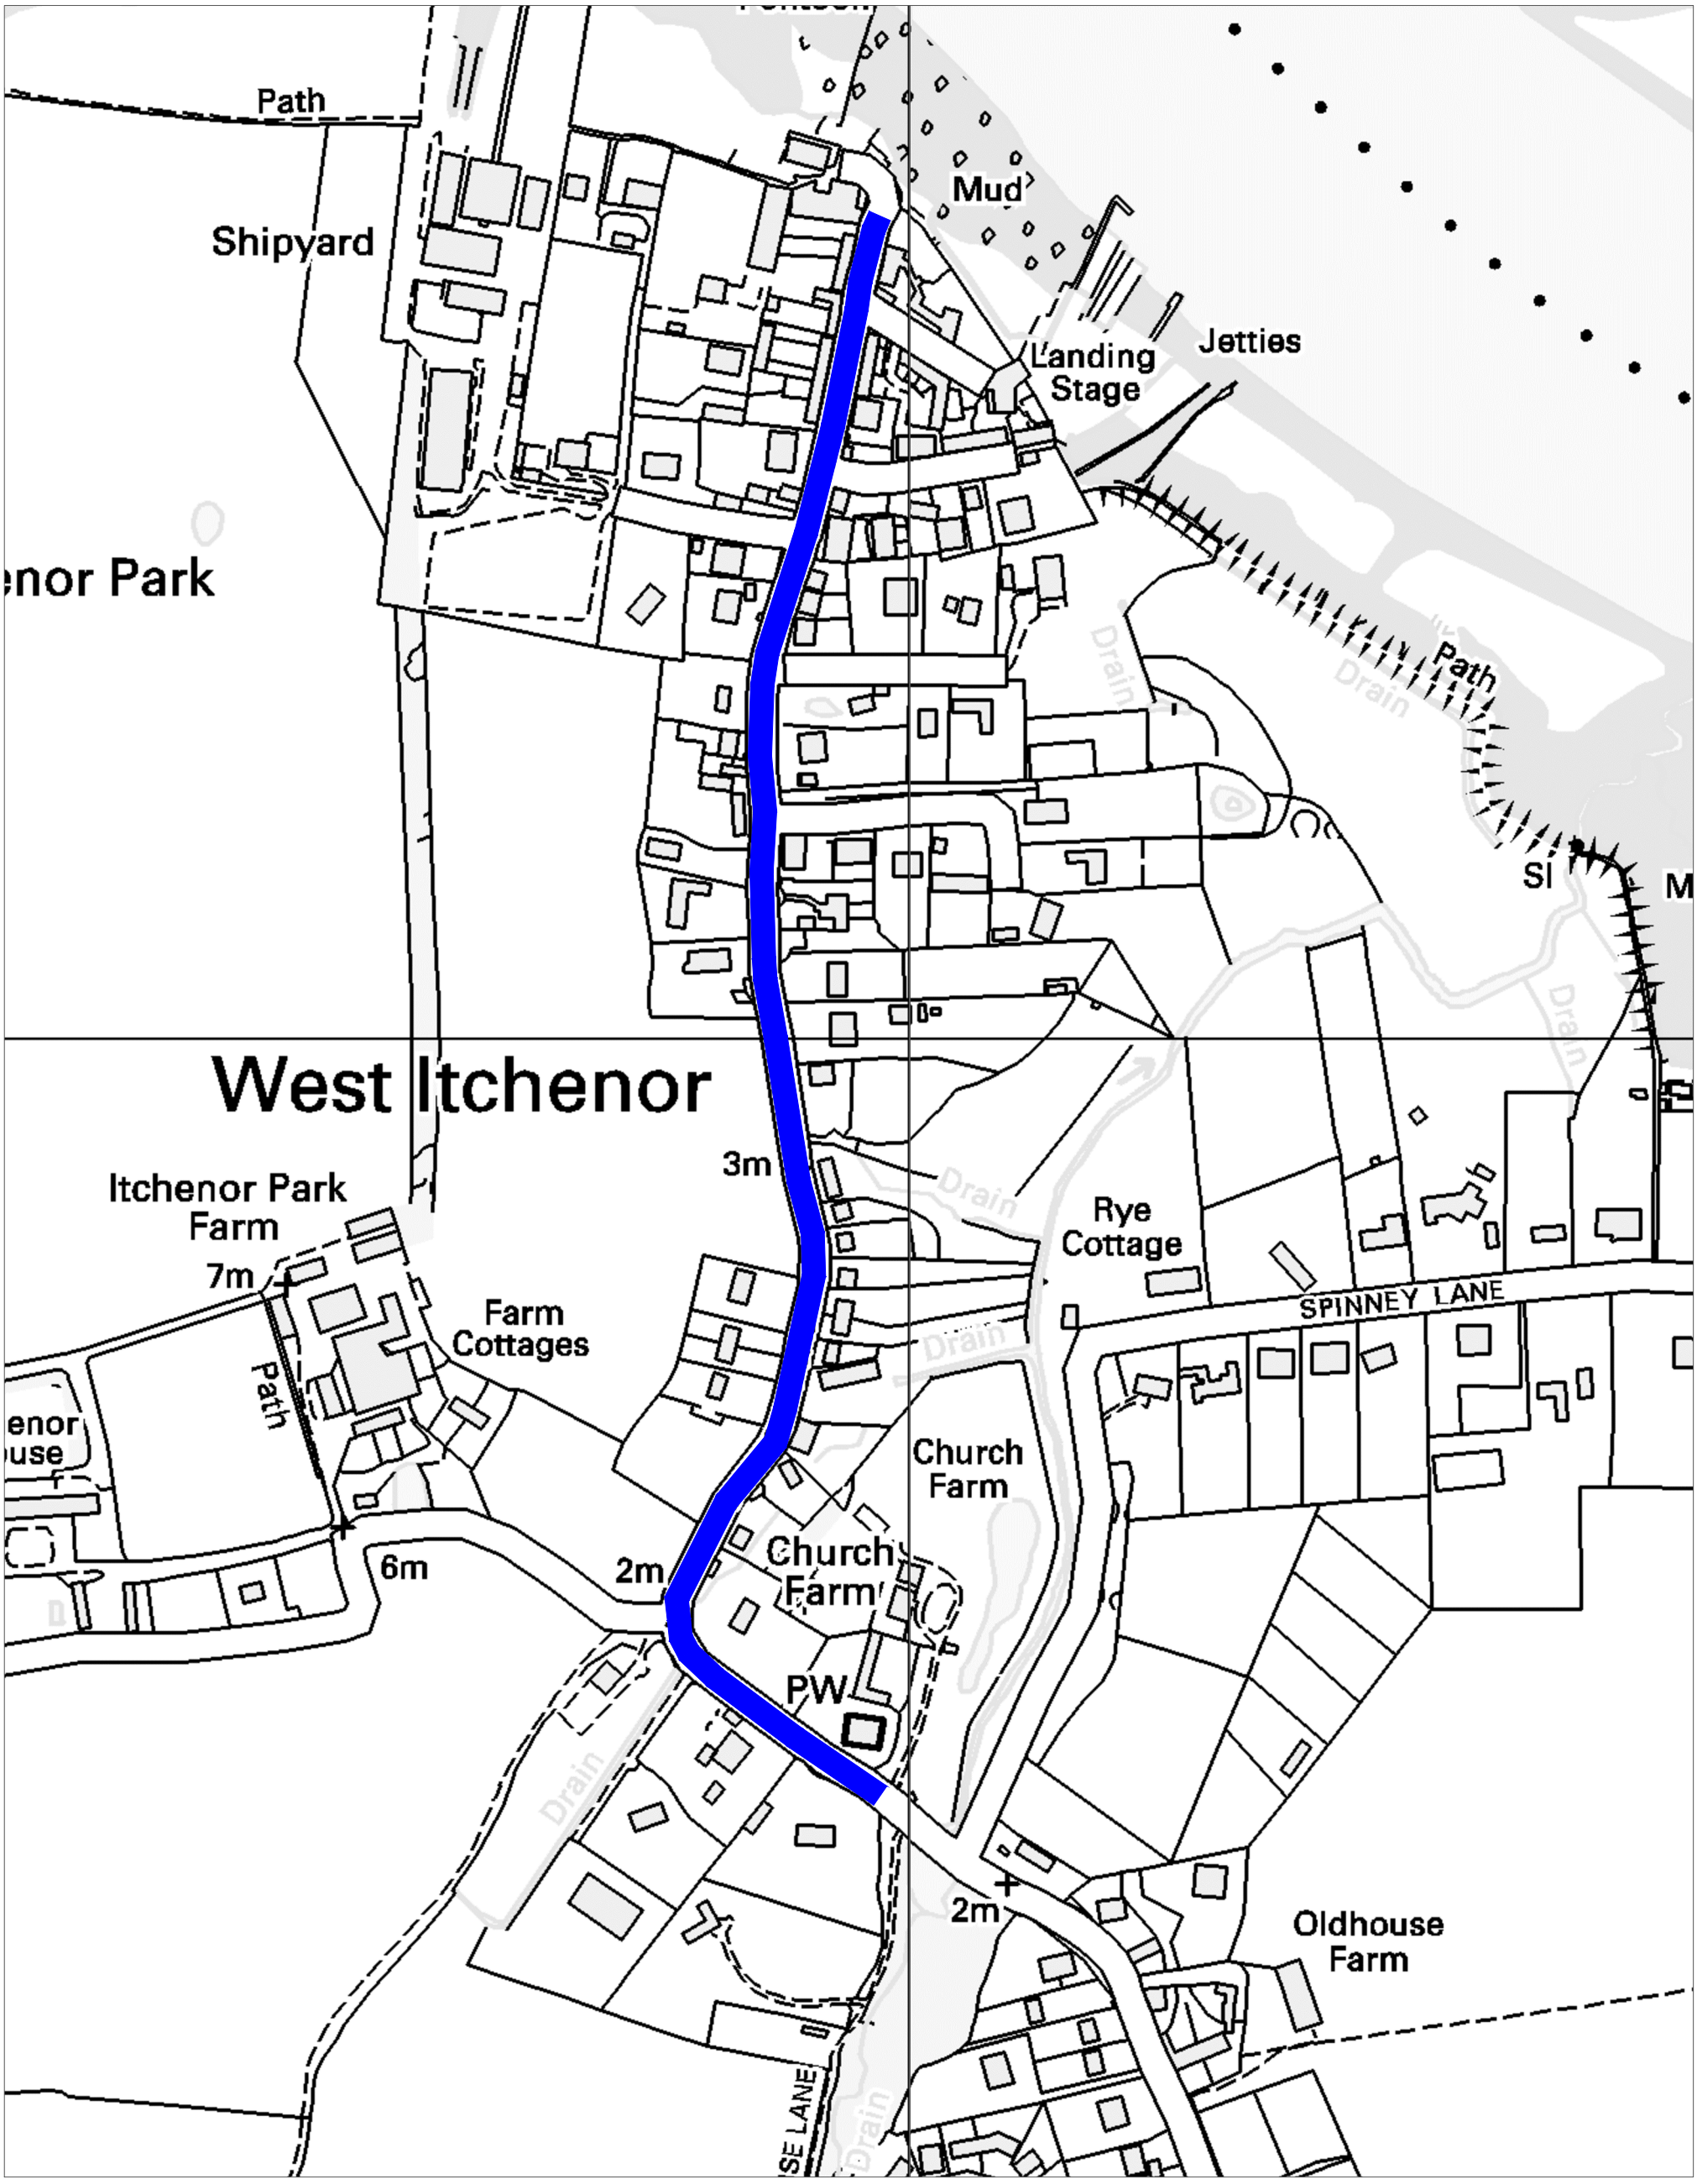


West Sussex County Council
Infrastructure Group
County Hall,
West Street
Chichester
West Sussex
PO19 1RH

West Sussex County Council

REPRODUCED FROM (2010) ORDNANCE SURVEY MASTER MAPPING WITH THE PERMISSION OF THE CONTROLLER OF HER MAJESTY'S STATIONERY OFFICE CROWN COPYRIGHT. UNAUTHORIZED REPRODUCTION INFRINGES CROWN COPYRIGHT AND MAY LEAD TO PROSECUTION OR CIVIL PROCEEDINGS. LICENCE No. W.S.C.C. 100023447

Project
CHS1404
Itchenor Road, West Itchenor
TRO

Drawing Title
Existing Restrictions
-
-

Drawn:	Appd:	Scale:
Chkd:	Date:	A3

Rev	Date	Description	Drn	Chk	App
-		ORIGINAL ISSUE			

Drawing Status
FOR INFORMATION

Drawing No.
CHS1404 EXISTING RESTRICTION EXTENTS

Key:

Existing restrictions:
No waiting
8.00am-6.00pm
01Apr-31Oct